RAINBOW Construction

Elevation I with Opt. Stone Base

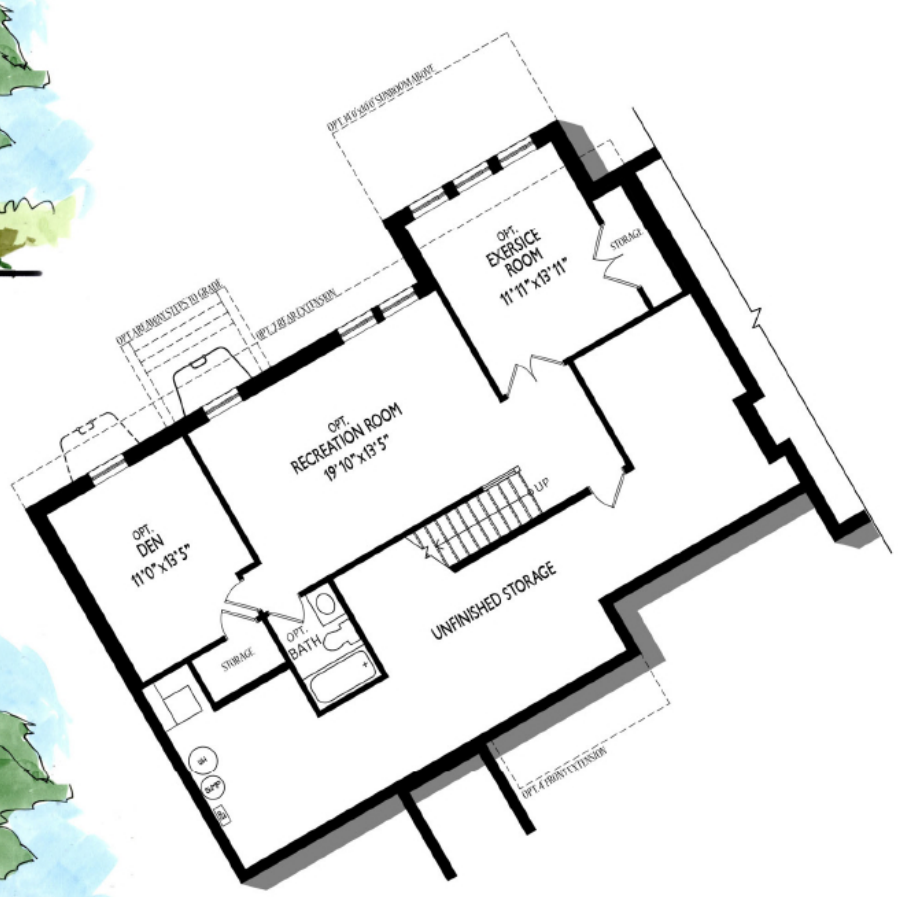

Lower Level

Elevation II with Opt. Partial Brick & Side Load Garage

EQUAL HOUSING OPPORTUNITY

Details and dimensions on these plans are approximate and subject to change. Illustrations are artist's concept and may vary in detail from plans and specifications. **MHBR#152**

Elevation III with Opt. Stone & Side Load Garage

RAINBOW Construction

St. Michael

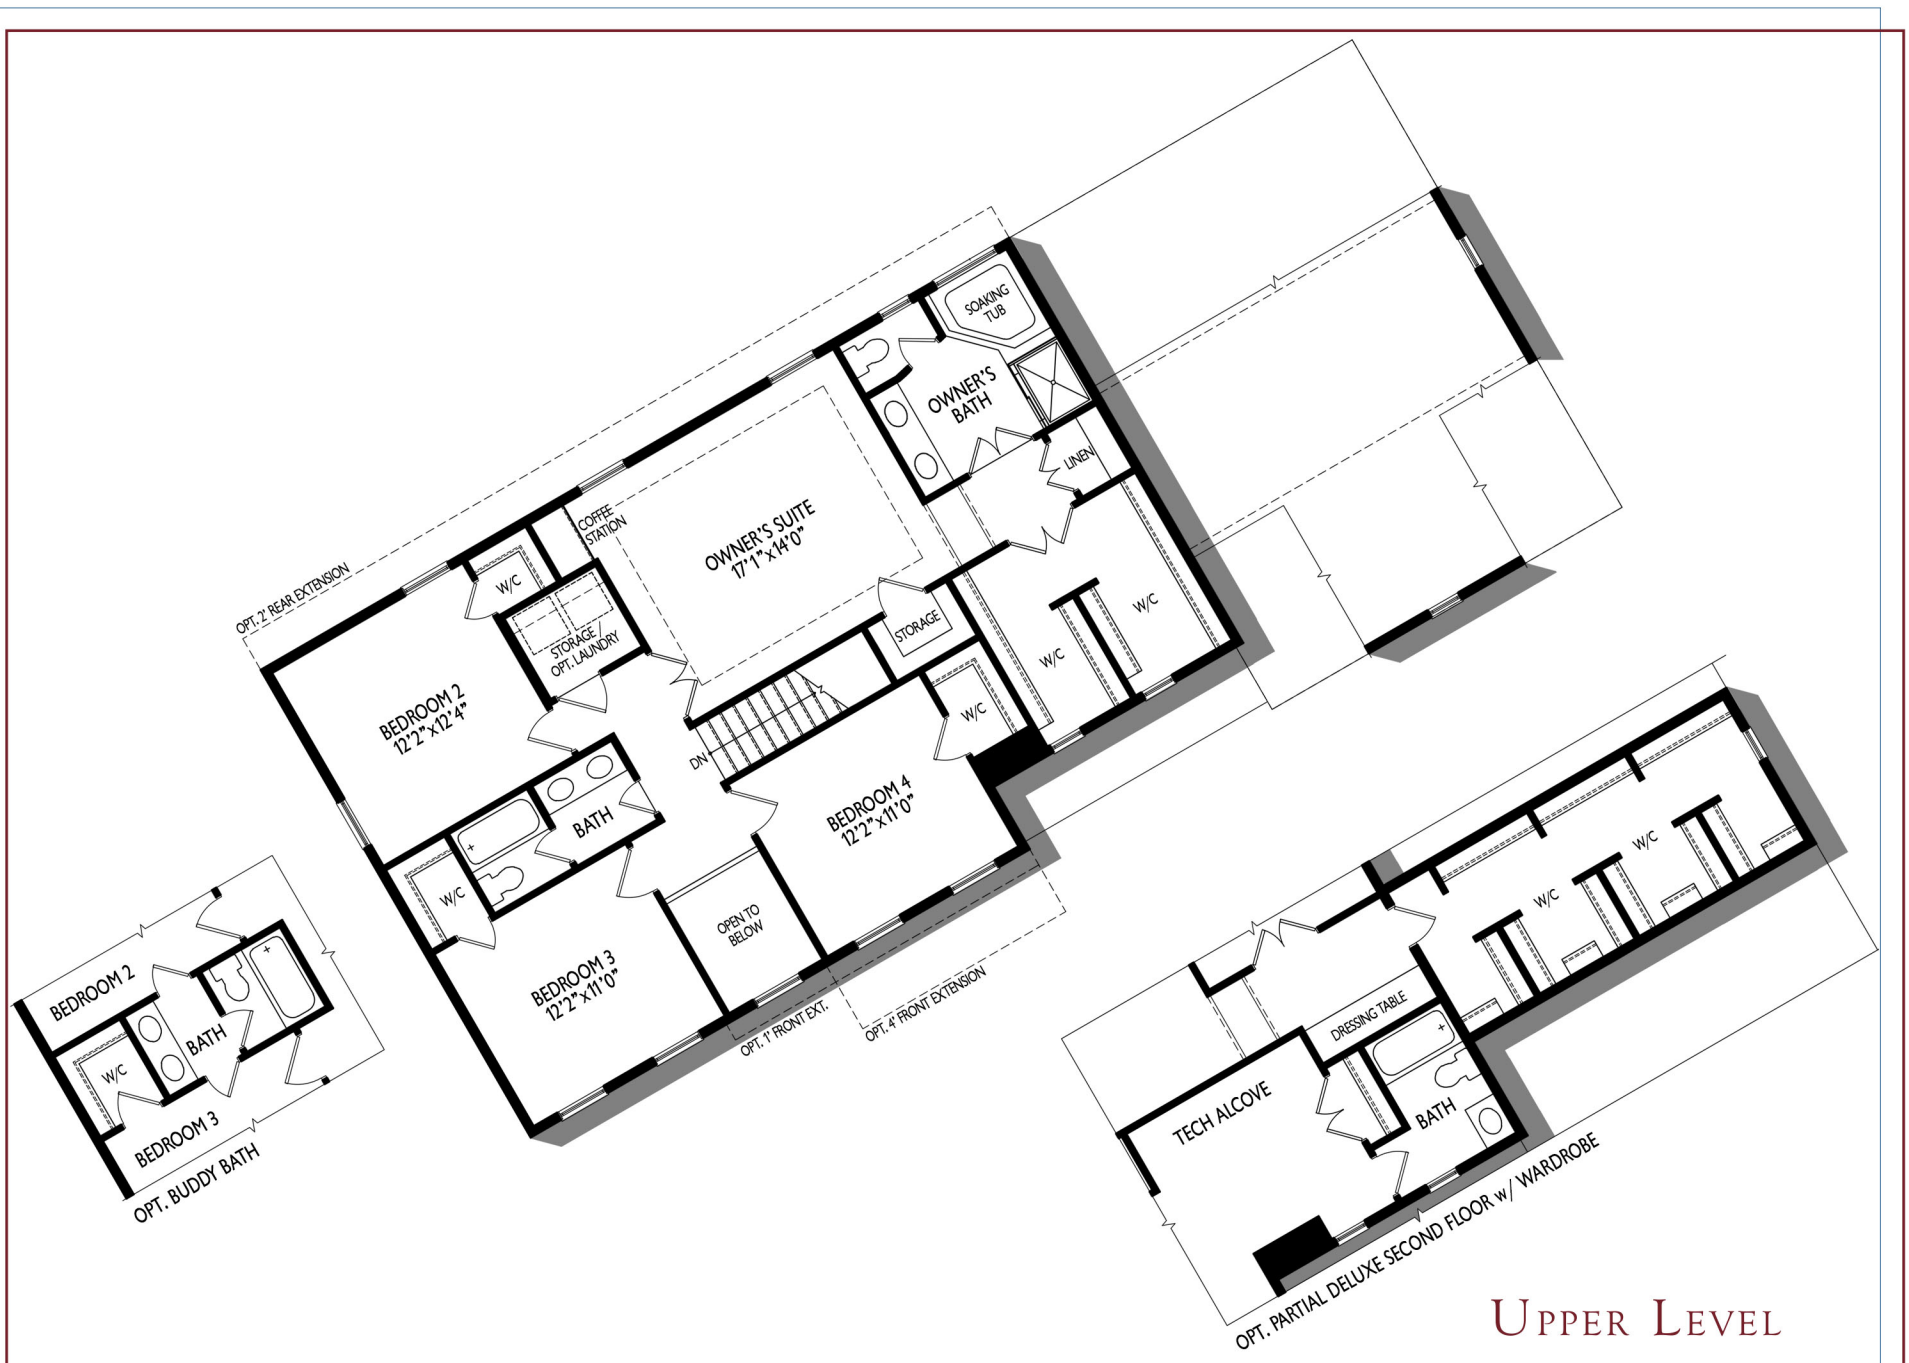

Upper Level

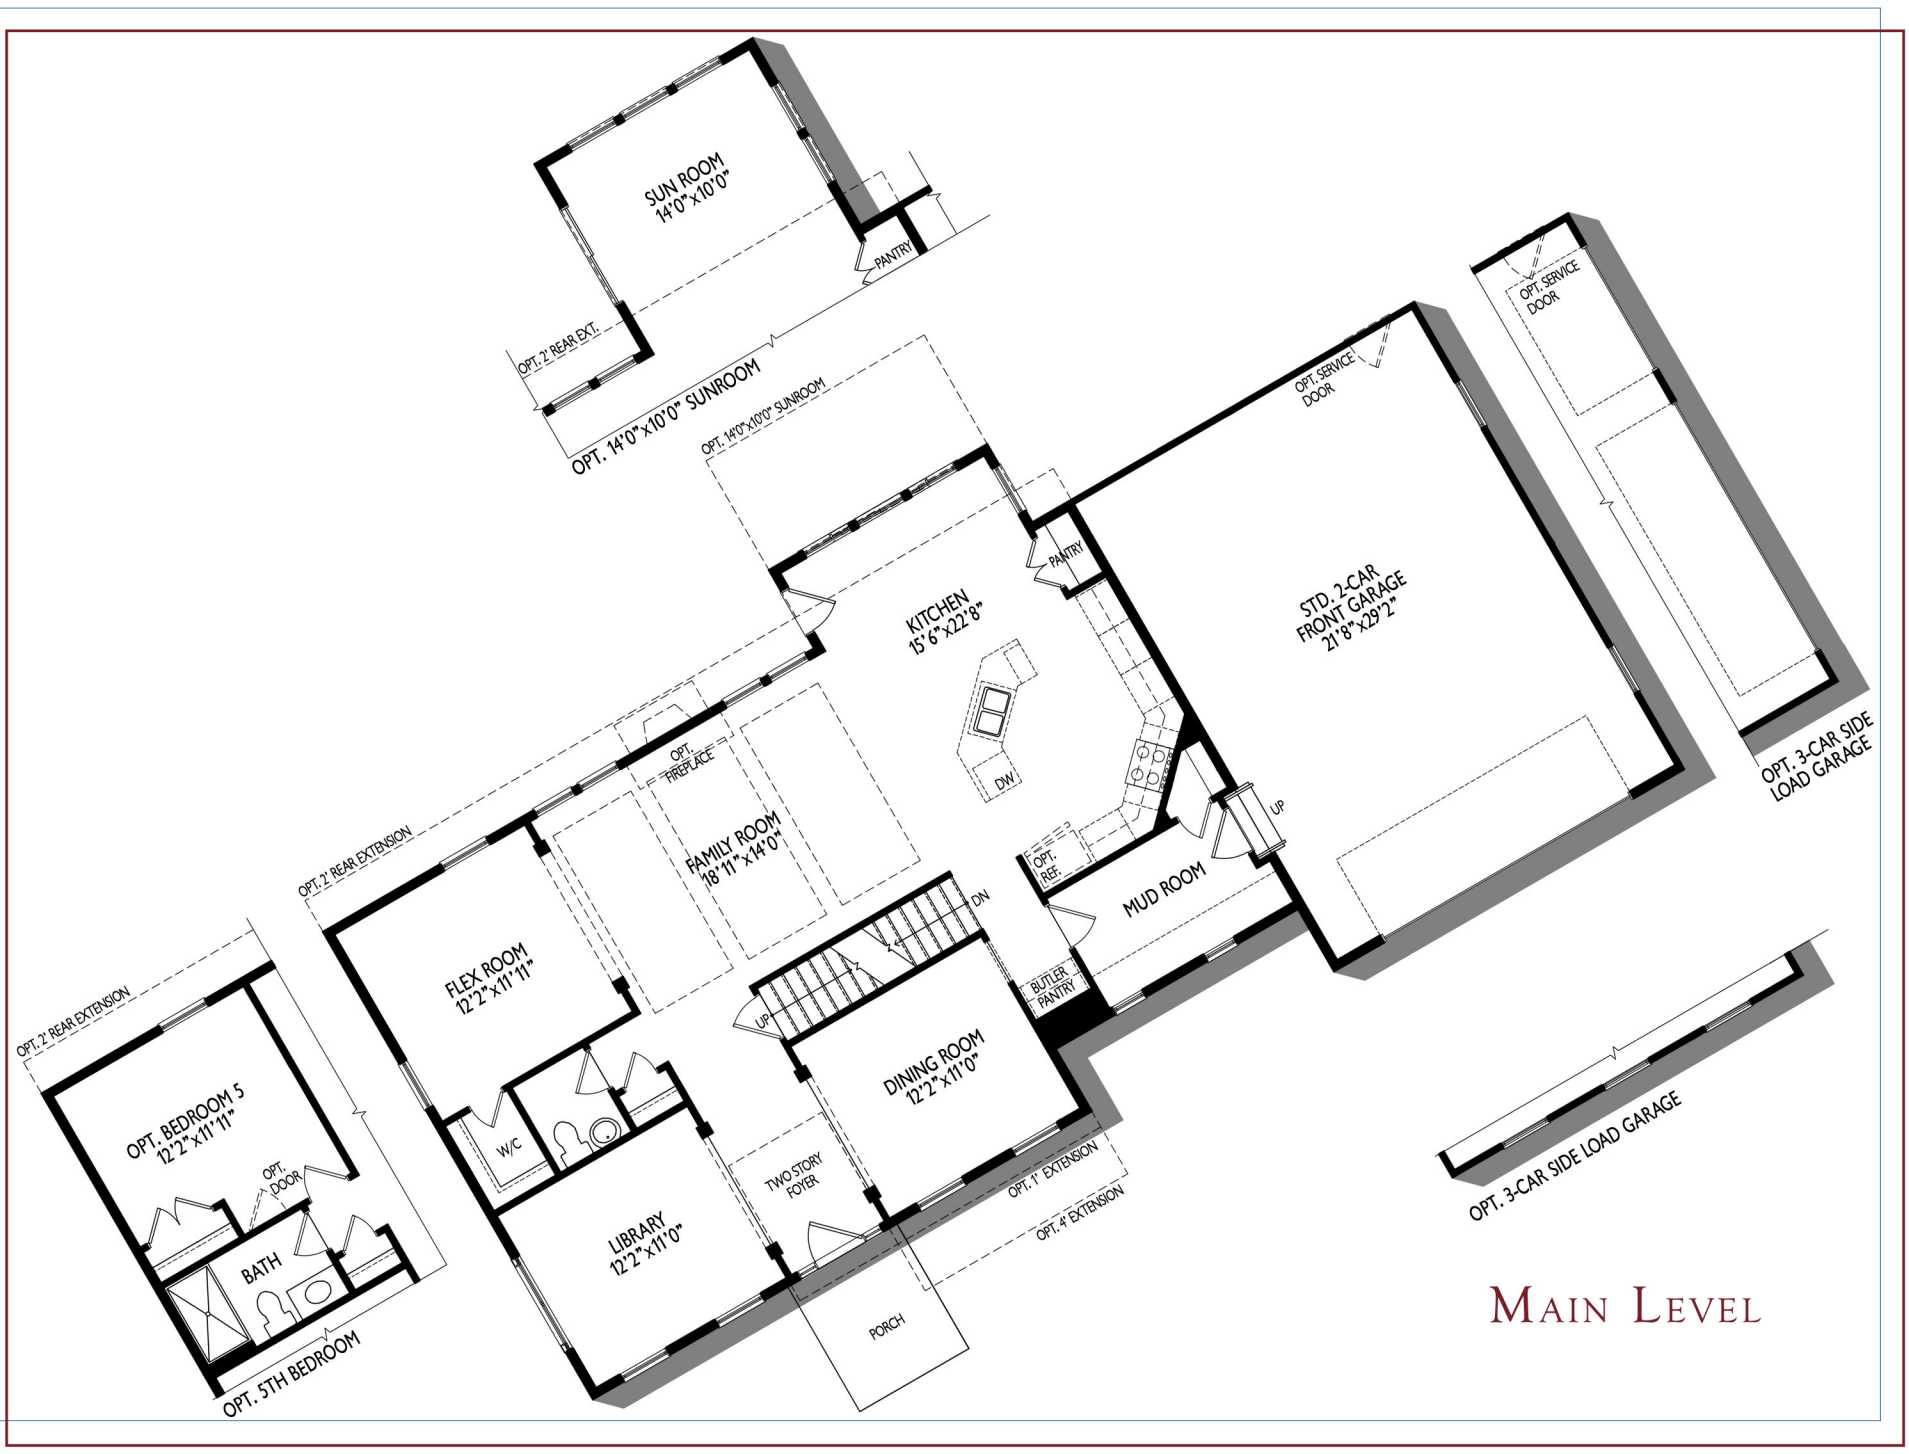

Main Level